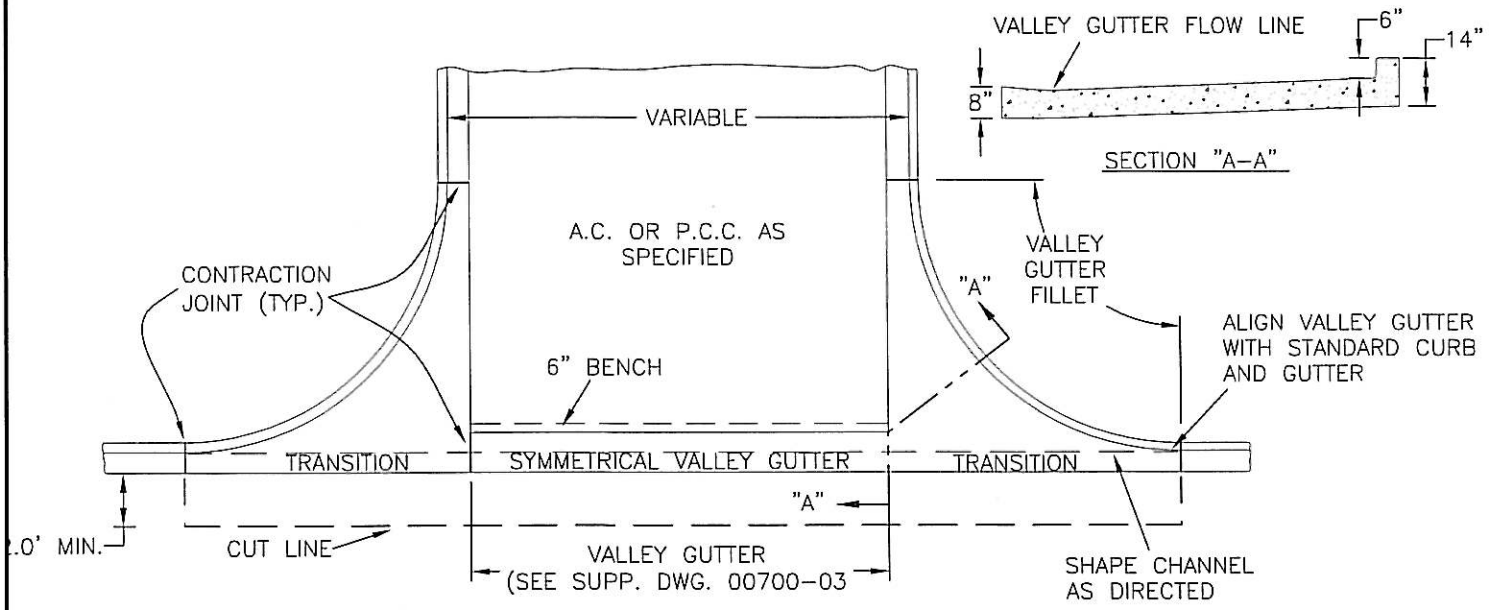

VALLEY GUTTER ACROSS INTERSECTION

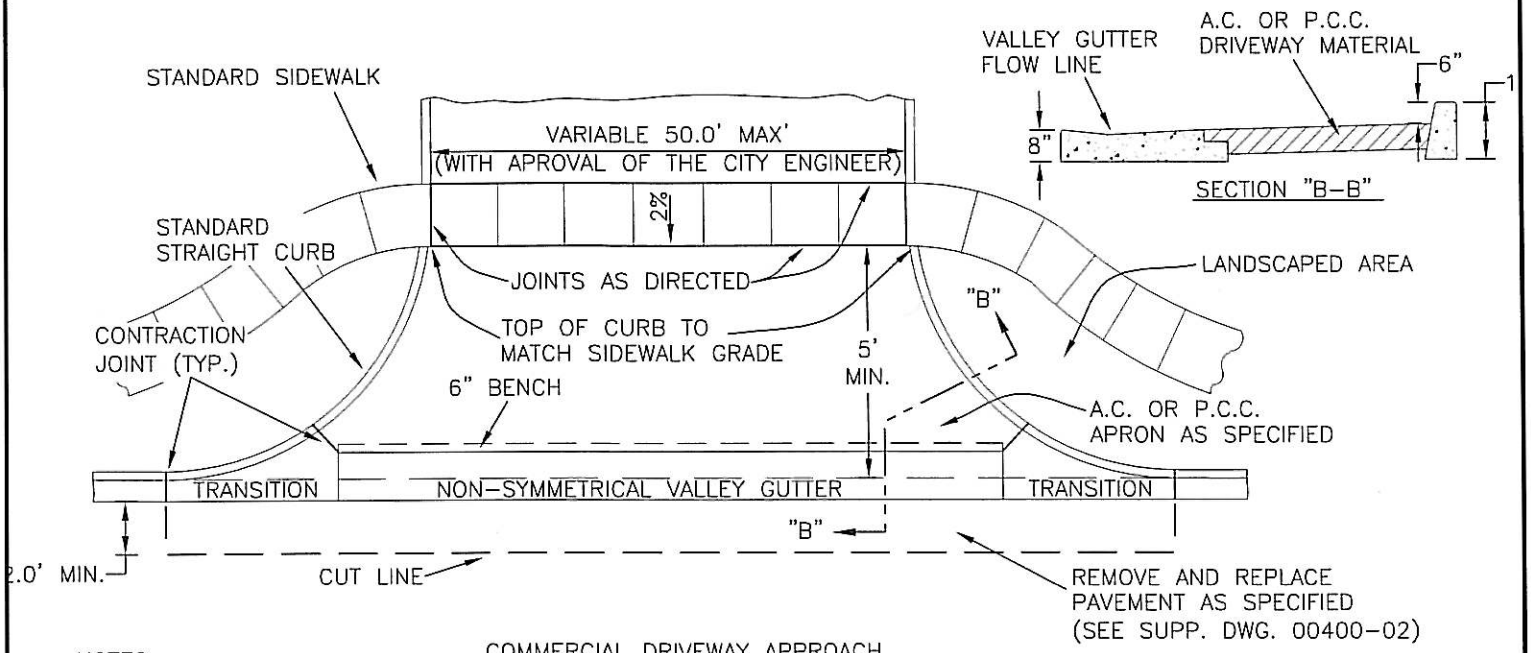

COMMERCIAL DRIVEWAY APPROACH

NOTES:

1. COMMERCIAL DRIVEWAY ORDER OF CONSTRUCTION:
   A. CONSTRUCT VALLEY GUTTER AND TRANSITION SECTIONS.
   B. CONSTRUCT 8" THICK SIDEWALK ACROSS DRIVEWAY AREA.
   C. CONSTRUCT DRIVEWAY APRON. P.C.C. APRONS SHALL BE JOINTED AS DIRECTED (SUPP. DWG. 00600–02).
2. P.C.C. SHALL HAVE 28 DAY COMPRESSIVE STRENGTH OF 4000 P.S.I..
3. CONSTRUCT CURBING MONOLITHICALLY WITH FILLET AND TRANSITION SECTIONS.
4. SEE STANDARD SIDEWALK ACCESS RAMP DETAILS (SUPP. DWG. 00700–06) FOR ACCESS RAMP REQUIREMENTS AT INTERSECTIONS.

CITY OF LEBANON
It's easier from here.

CITY of LEBANON SUPPLEMENTAL DRAWING

APPROVED

CITY ENGINEER

VALLEY GUTTERS ACROSS DRIVEWAYS/ INTERSECTIONS

DATE:	DRAWING NO:
Jan. 2009	00700-04