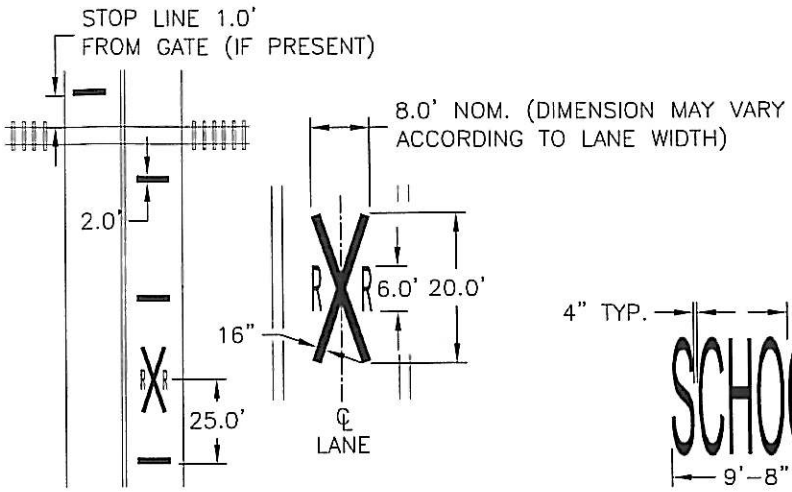

RR CROSSING PAVEMENT MARKING DETAIL
(TYPICAL BOTH DIRECTIONS)

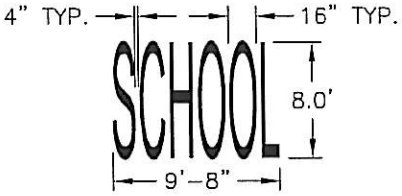

SCHOOL SYMBOL DETAIL
(REFER TO F.H.W.A. LETTERING GUIDE)

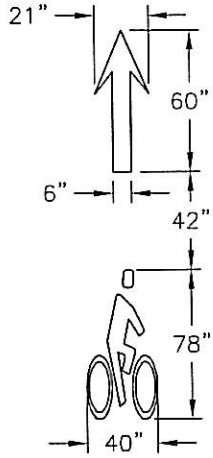

BIKE SYMBOL DETAIL

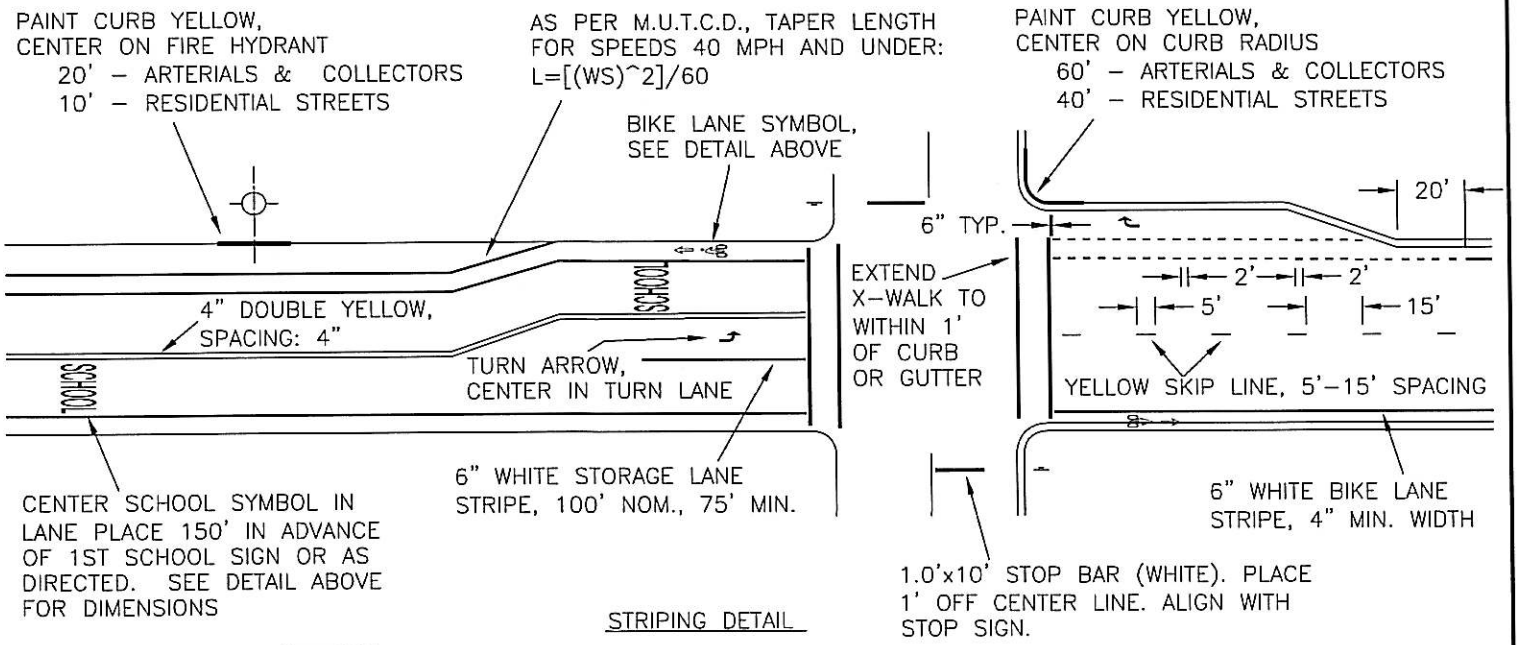

STRIPING DETAIL

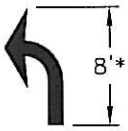

*STANDARD SIZES FOR NORMAL INSTALLATION; MAY BE REDUCED UP TO ⅓ FOR LOW-SPEED (URBAN) CONDITIONS

NOTES:

1. ALL TURN ARROWS, CROSSWALK BARS, STOP BARS, SCHOOL MARKINGS, BIKE SYMBOLS AND R.R. CROSSING MARKINGS SHALL BE TYPE "B" THERMOPLASTIC.

2. ALL CROSSWALK STRIPING SHALL BE 1.0' WIDE. HIGH-INTENSITY CROSSWALKS SHALL HAVE 2.0' WIDE STRIPES WITH 2.0' GAPS ONLY AT LOCATIONS DESIGNATED BY THE ENGINEER. SEE SUPP. DWG. 00700-06 FOR CROSSWALK WIDTH INFORMATION.

CITY OF LEBANON
It's easier from here.

CITY of LEBANON SUPPLEMENTAL DRAWING

APPROVED

CITY ENGINEER

STRIPING DETAILS

DATE: Jan. 2009

DRAWING NO: 00800-02