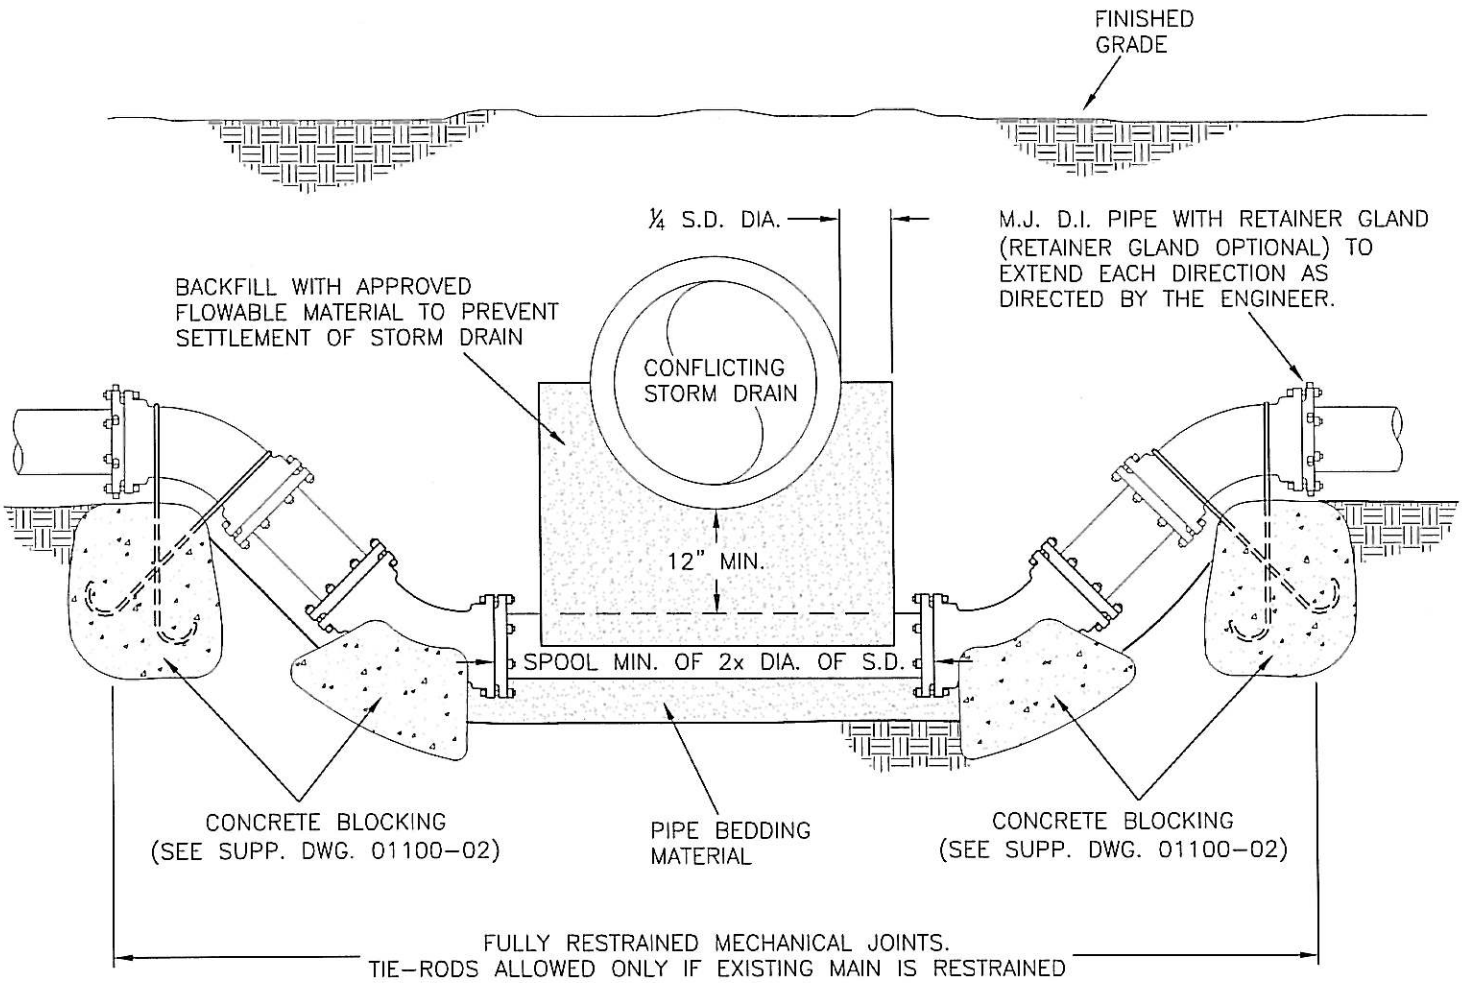

NOTES:

1. SEE SUPPLEMENTAL DRAWING 01100-04 FOR BEARING AREA OF THRUST BLOCKS.
2. IN ADDITION TO REQUIRED THRUST-BLOCKING, MEG-A-LUG RETAINER GLANDS (OR APPROVED EQUAL) ARE REQUIRED ON ALL JOINTS THROUGH CROSSINGS.

CITY OF LEBANON
It's easier from here.

CITY of LEBANON SUPPLEMENTAL DRAWING

APPROVED

CITY ENGINEER

STORM DRAIN CROSSING STANDARD DETAIL

DATE:	DRAWING NO:
Jan. 2009	01100-03