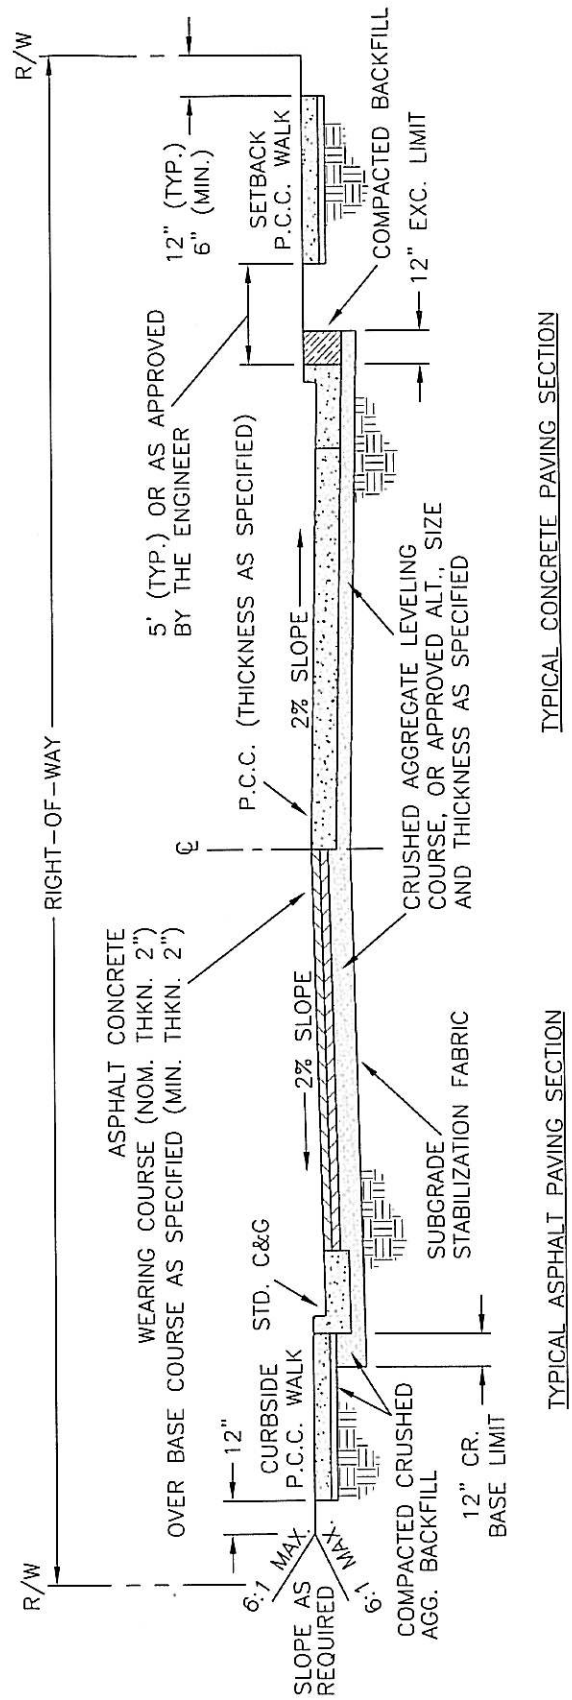

TYPICAL CONCRETE PAVING SECTION

TYPICAL ASPHALT PAVING SECTION

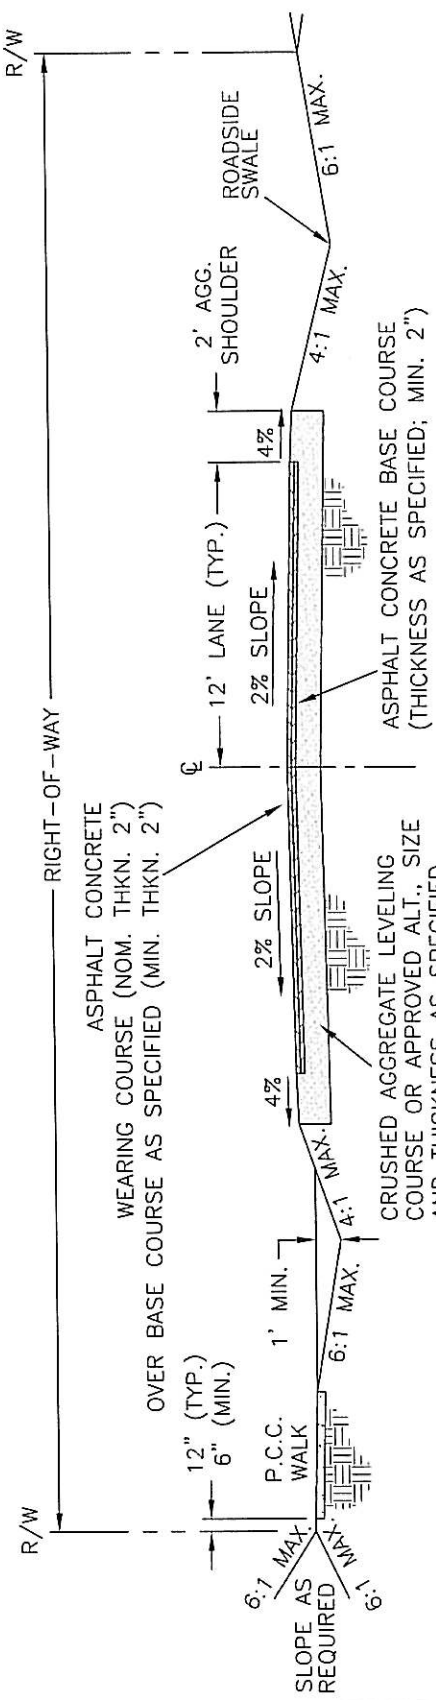

ALTERNATIVE RESIDENTIAL STREET SECTION
(WITH APPROVAL OF THE CITY ENGINEER)

CITY OF LEBANON
It's easier from here.

CITY of LEBANON SUPPLEMENTAL DRAWING

APPROVED

CITY ENGINEER

TYPICAL STREET SECTIONS

DATE: Jan. 2009

DRAWING NO: 00300-01