THE FLOOR PLAN SHOULD INCLUDE:

- Proper scale;
- Arrangement of walls & rooms, their end use and all dimensions;
- Location, type & size of windows & doors to include their opening direction or size;
- Location of all appliances such as water heater, stove, washer/dryer & furnace - include fuel requirements;
- Inicate any fireplaces, wood stoves or inserts;
- Location of all plumbing fixtures including hose-bibbs, garbage disposal & dishwasher;
- Specify location of exhaust fans;
- Location of smoke detectors; and
- Specify tempered/safety glass in hazardous locations.

The floor plan is a drawing indicating permanent structural or non-structural elements of the construction project. It should include room configurations, doors, windows, appliances. All areas shall be designated as to their use.

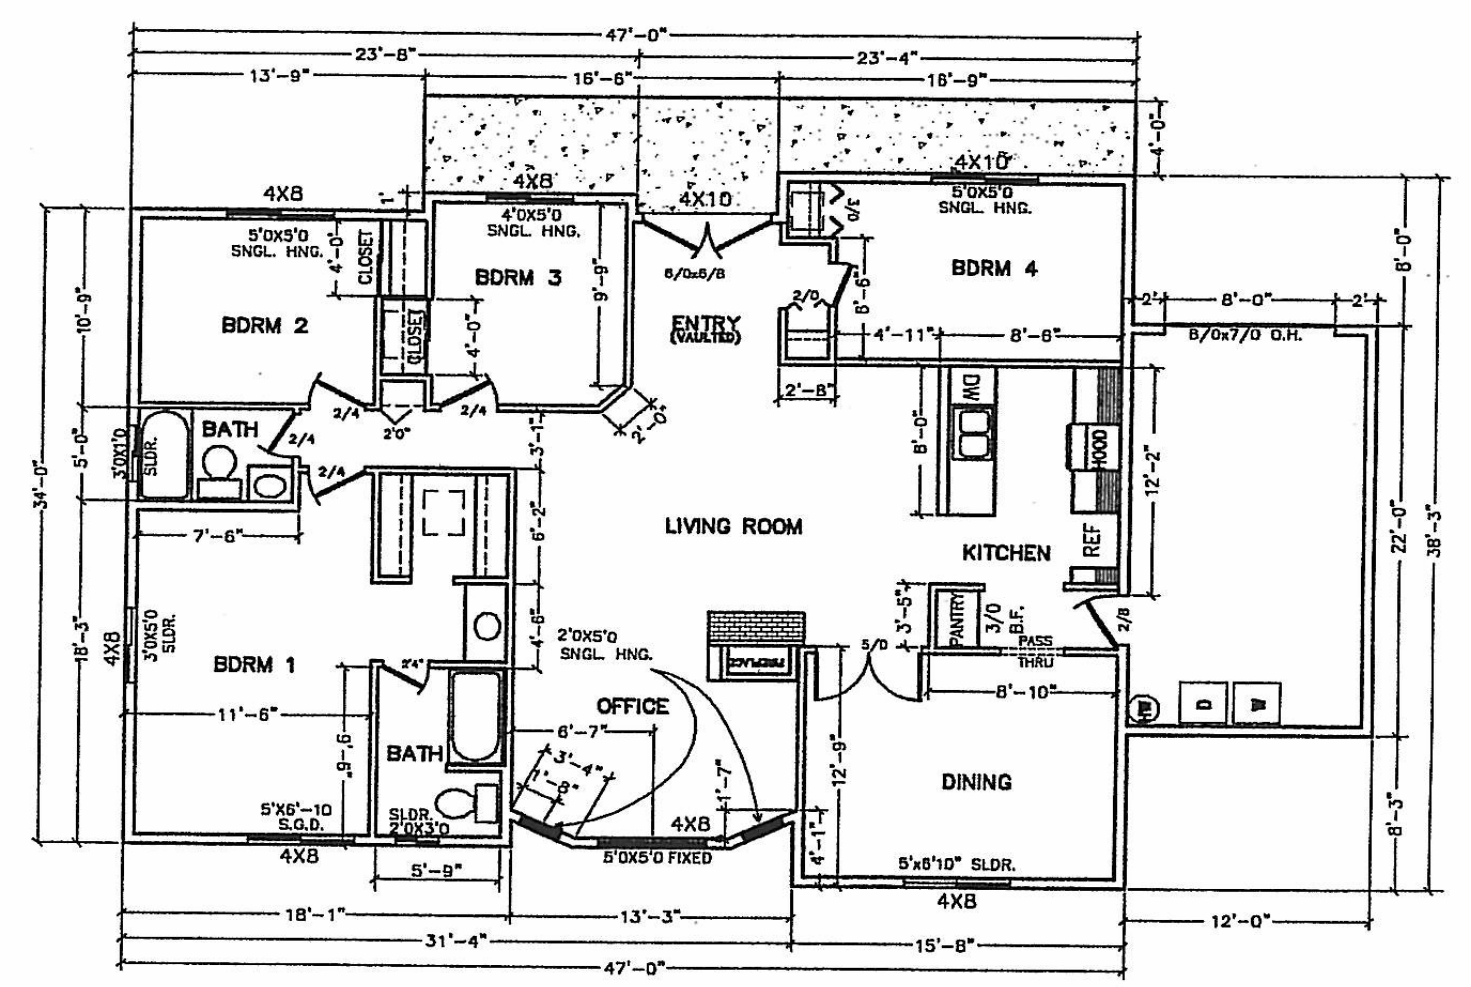

FLOOR PLAN
SCALE: 1" = 8"